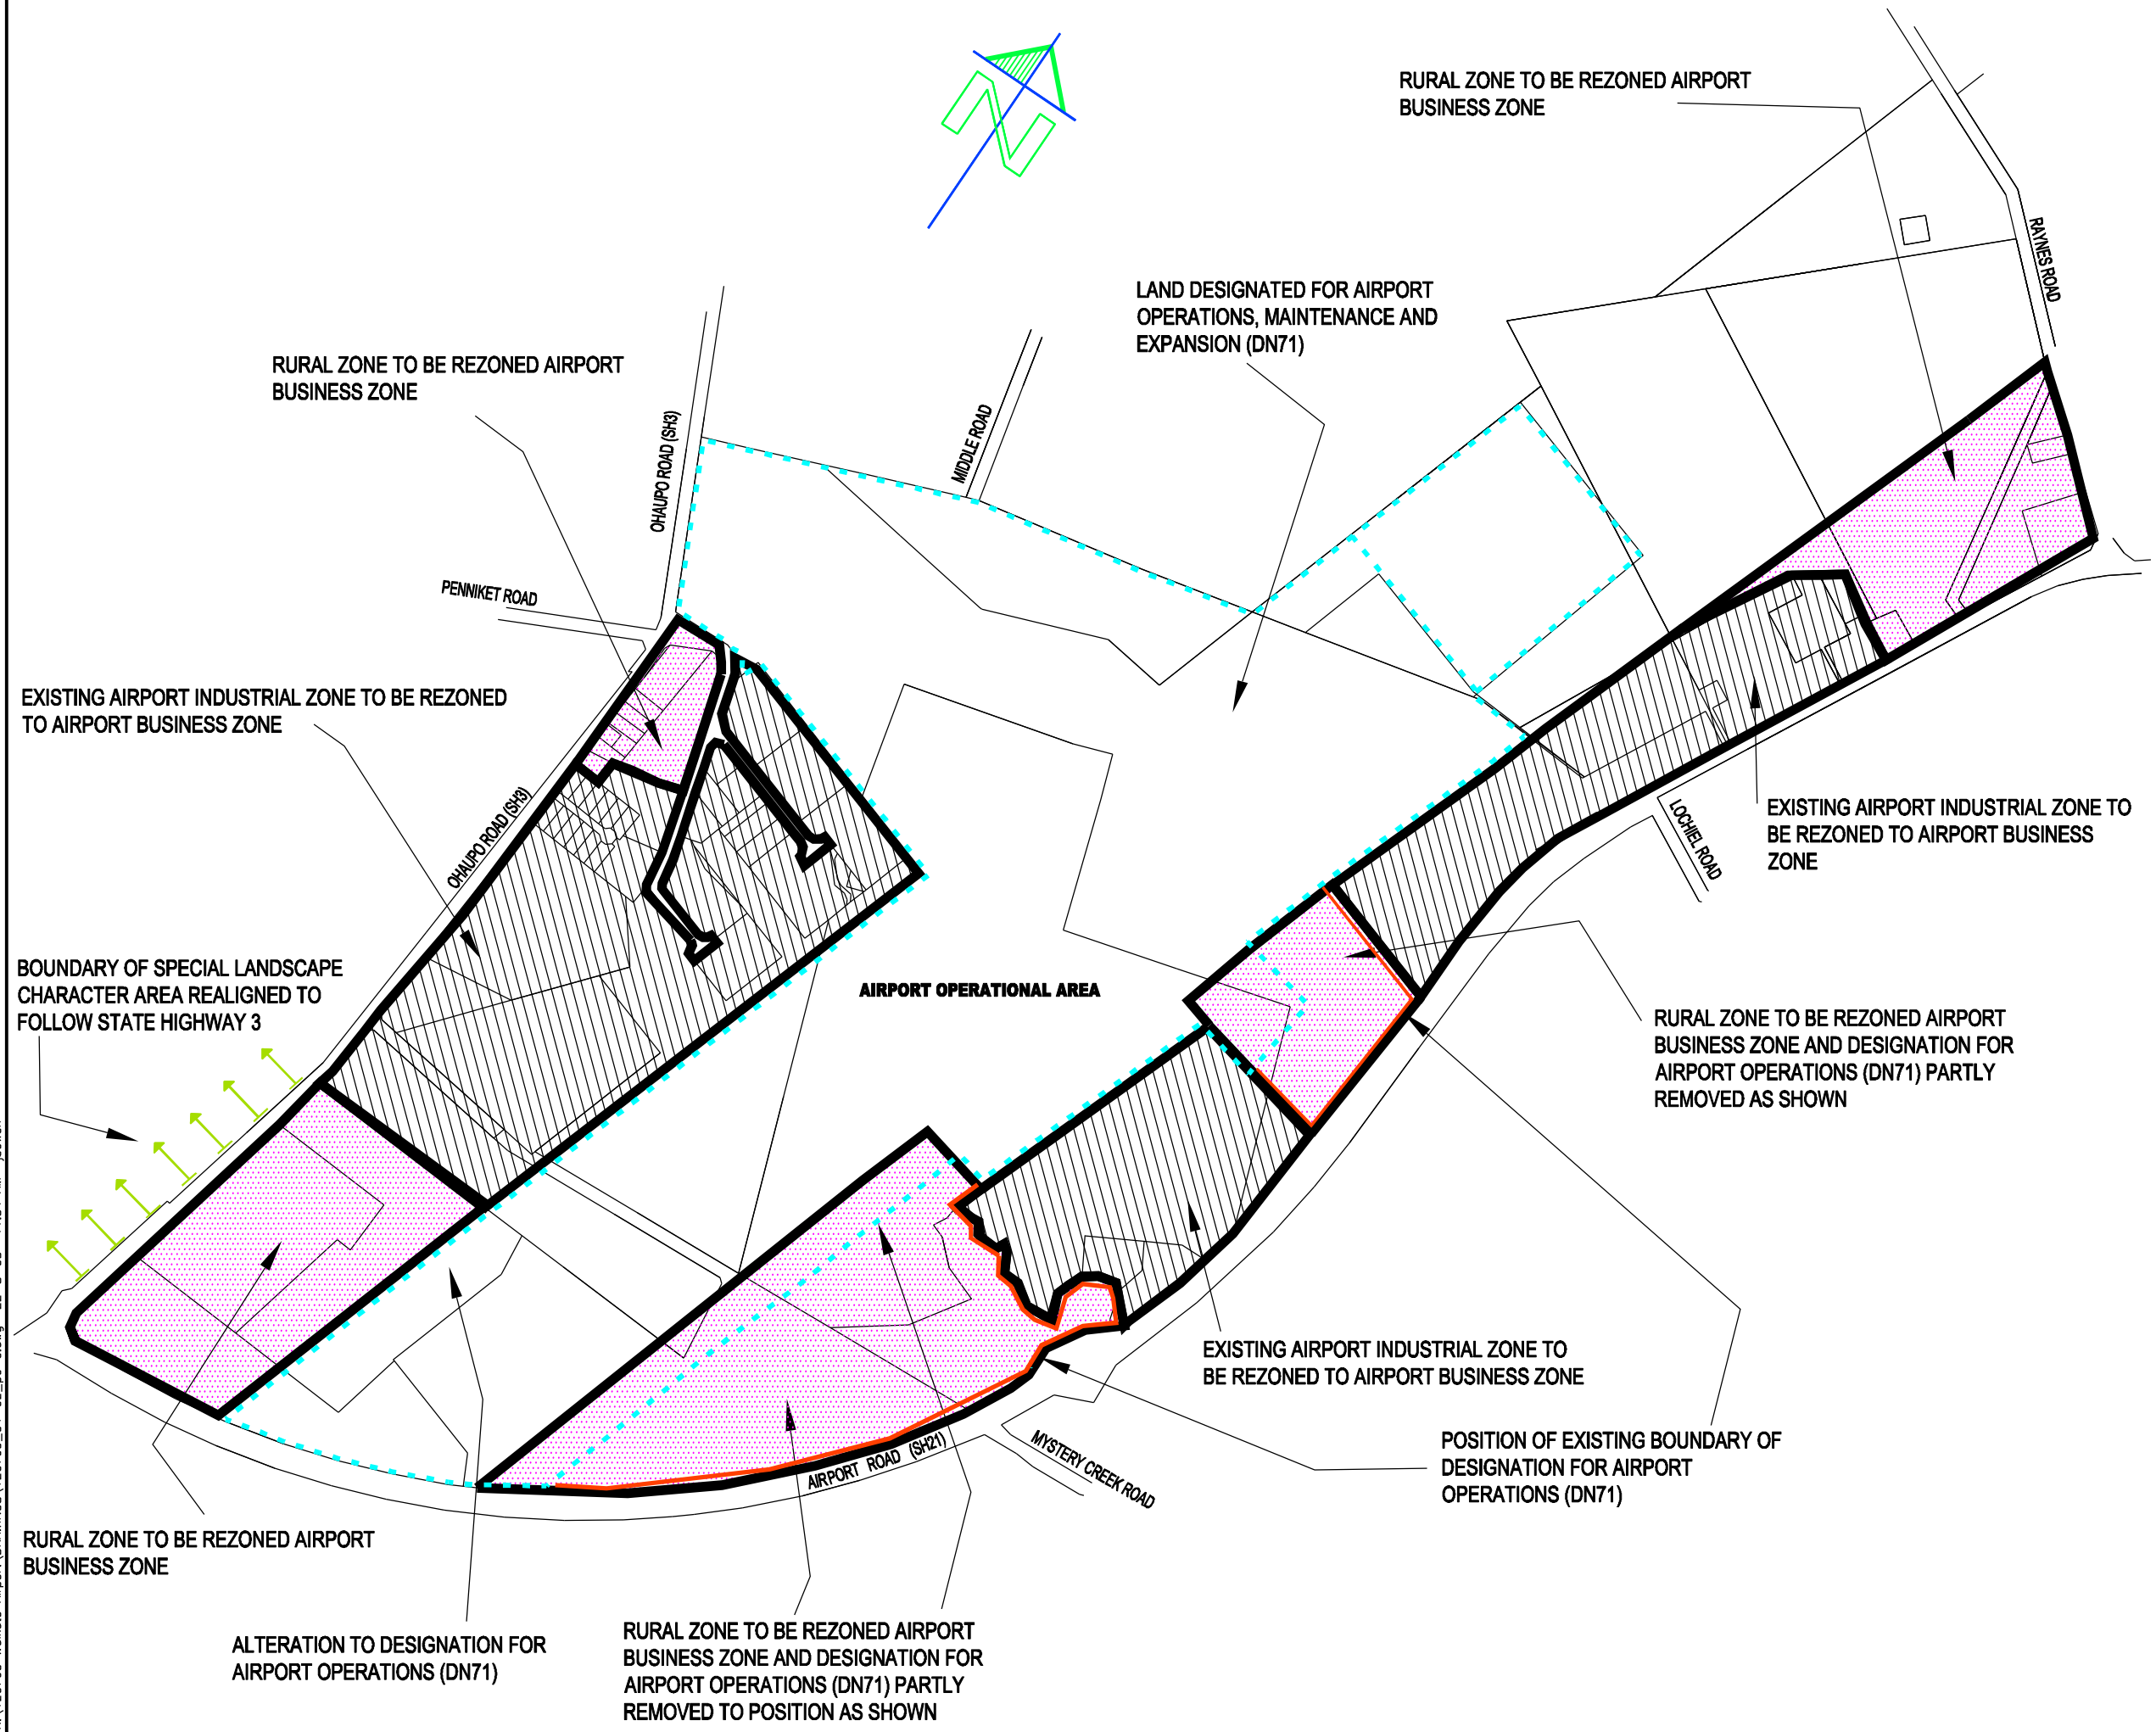

K:\126760 Waikato Airport\DRAWINGS\126760_04-02_pc-c.dwg 22-8-08 11:54 AM jbowen

© copyright A1

Appendix 1

AIRPORT OPERATIONAL AREA

no	date	issue/revision detail	by	chk	appr
C	6/08	DESIGNATION SHOWN	TK	JO	JO
B	09.07	MINOR CHANGES	JB	JO	JO
A	12.06	Preliminary	JB	JO	JO

design | checked
drawn | approved

drawing status
PRELIMINARY

BLOXAM BURNETT OLLIVER
ENGINEERS • PLANNERS • SURVEYORS
Level 5, 18 London Street
PO Box 9041, Hamilton, New Zealand.
Phone 64-7-838 0144, Fax 64-7-839 0431
Email consultants@bbo.co.nz

client
Hamilton International Airport

project
TITANIUM PARK

drawing title
REZONING AND ALTERATION TO DESIGNATION PLAN: PLAN CHANGE 57

scale
A1 = 1:5000

date
08/12/06

file:
xrefs:
xrefs:

drawing number
126760-04-02 C