Drawing Plotted:

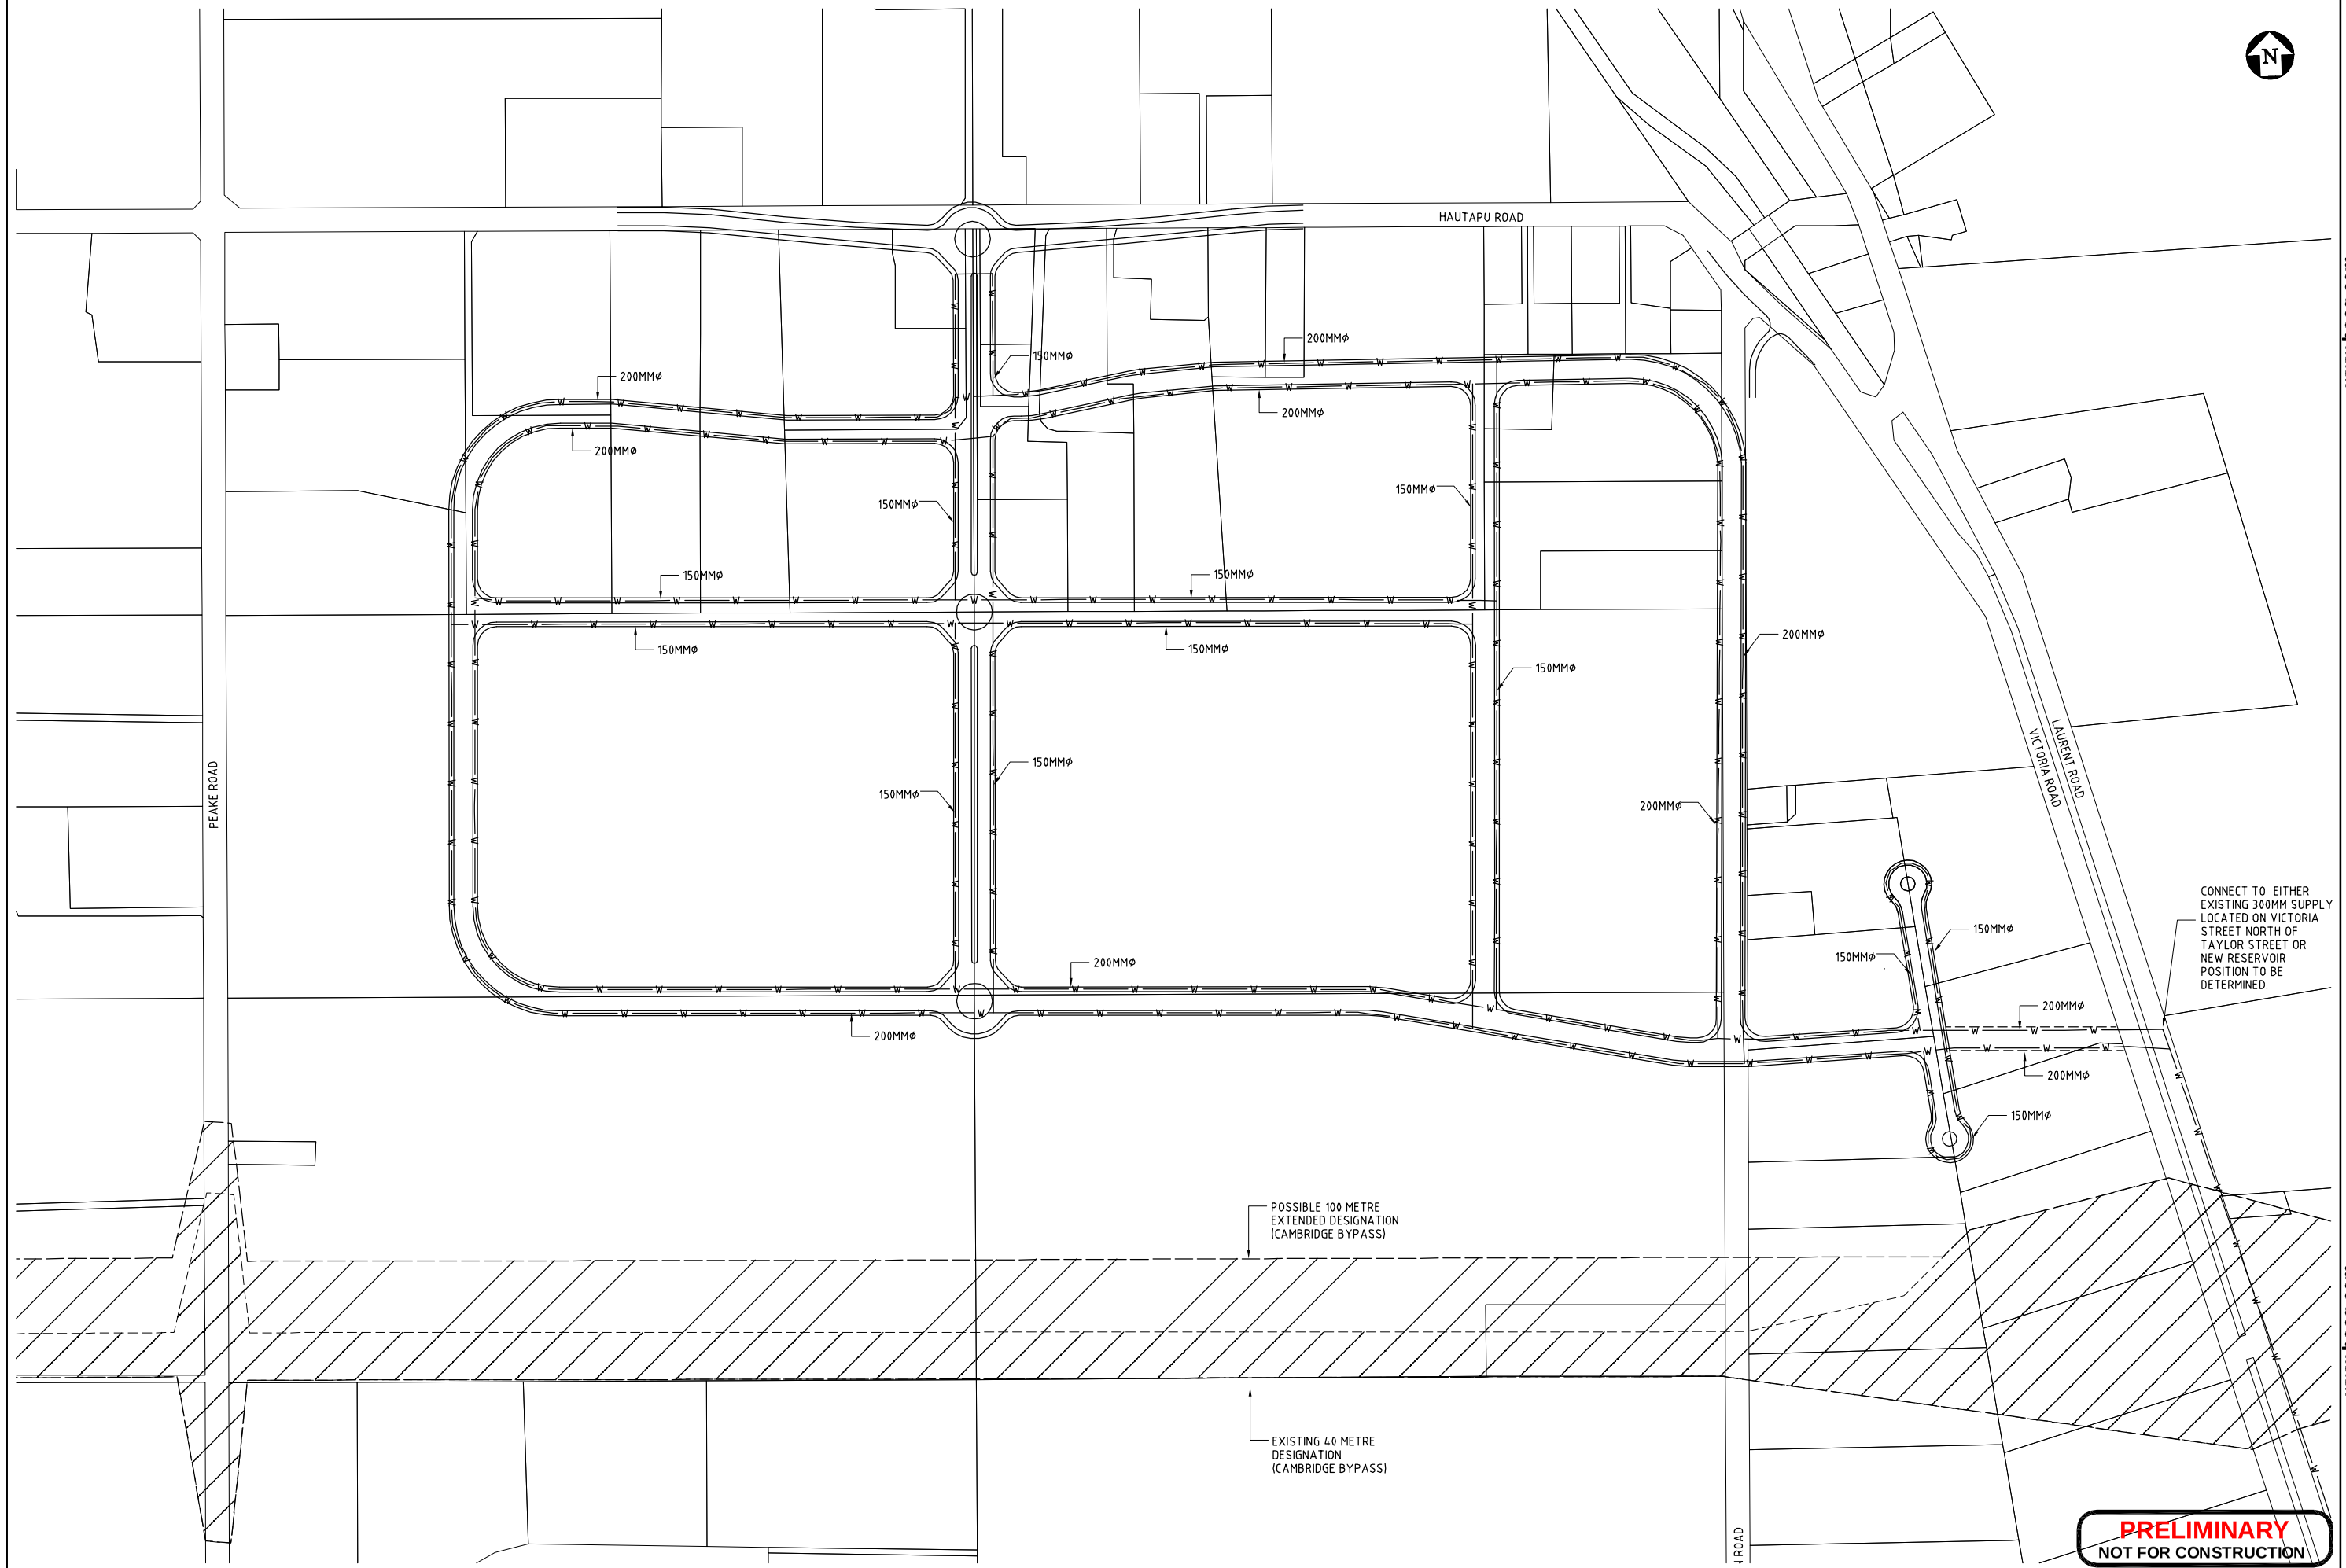

No.	Revision	By	Chk	Appd	Date
+	WORKING REVISION				

Drawing Originator:
becca Engineers ▪ Planners ▪ Managers

Original Scale (A1) 1:2500
Reduced Scale (A3) 1:5000

Design	RJ	08/06	Approved For Construction*
Drawn	ARM	08/06	
Dsg Check*			
Dwg Check*			Date

* Refer to Revision 1 for Original Signatures

Client: WAIPA DISTRICT COUNCIL

Project: HAUTAPU STRUCTURE PLAN

Title: WATER SUPPLY LAYOUT

Discipline: CIVIL

Drawing No.: 4211090-D-003

Rev.: +

DO NOT SCALE

IF IN DOUBT ASK.

www.beca.com

Document No.